

INDIVIDUAL WORK
done by: laurynas bakas
done before: 2007



work shown here:
some was done before graduation.
some was teamwork in witch
participated as a lead creator.
other than that was done individually
on various purposes.

label .teku. is a personal pen-name.

zoom to up to 200%
as it is A3-150dpi




project objective:
**COMPOSITIONAL ANALYSIS AND INTERPRETATION
OF THE URBAN SPACES**
location: old town of the capital city Vilnius
impulsion: academical work

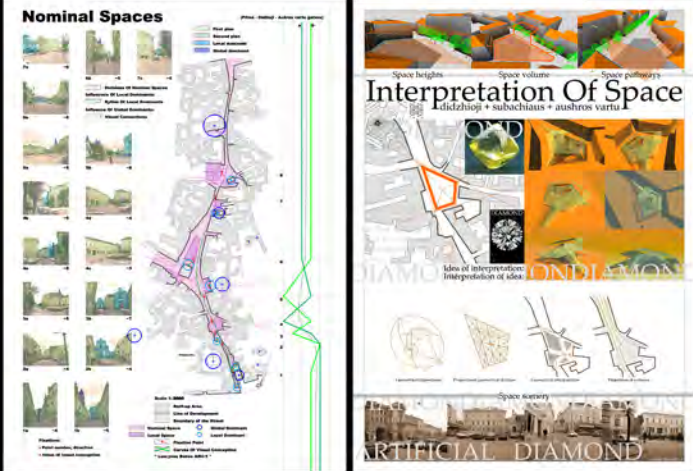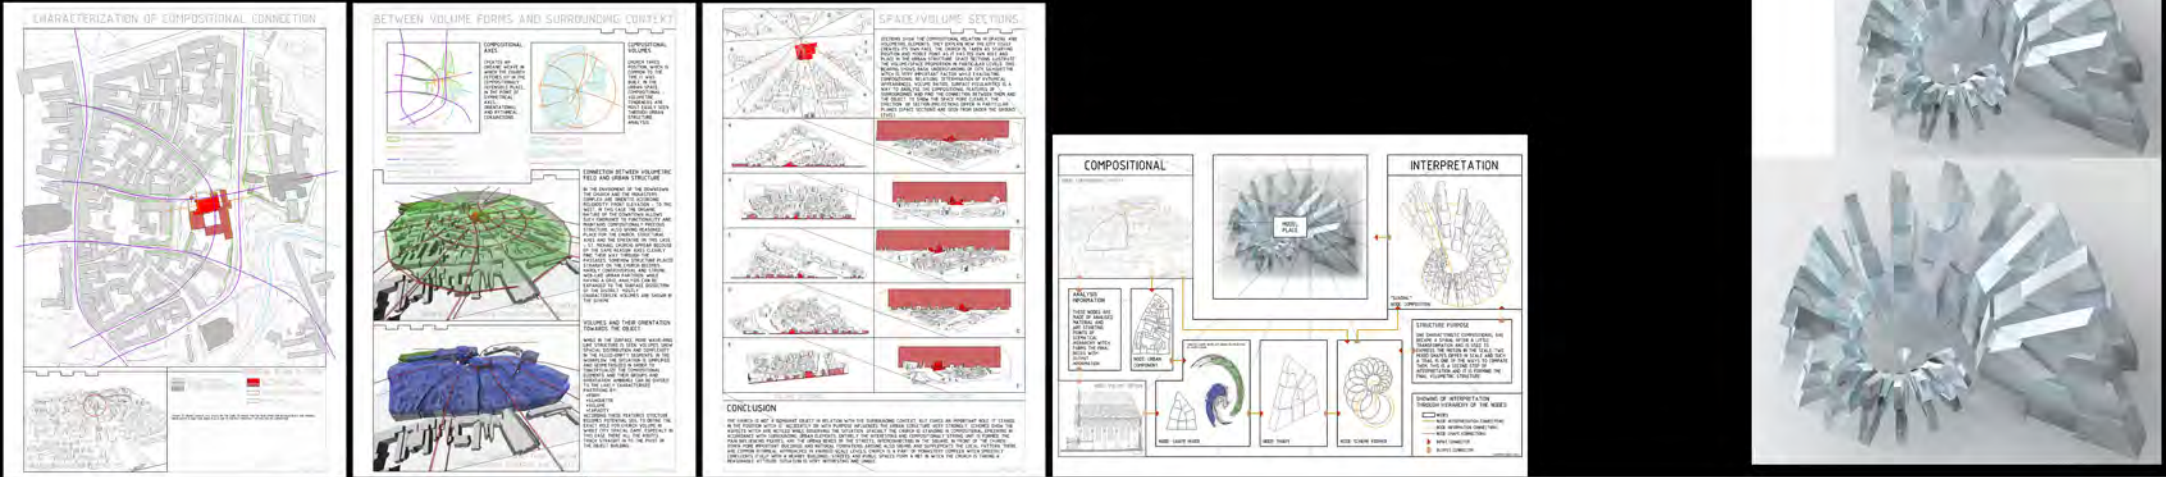



description:

as a first page of portfolio, this sheet shows the first attempts to make some visual material.

2003

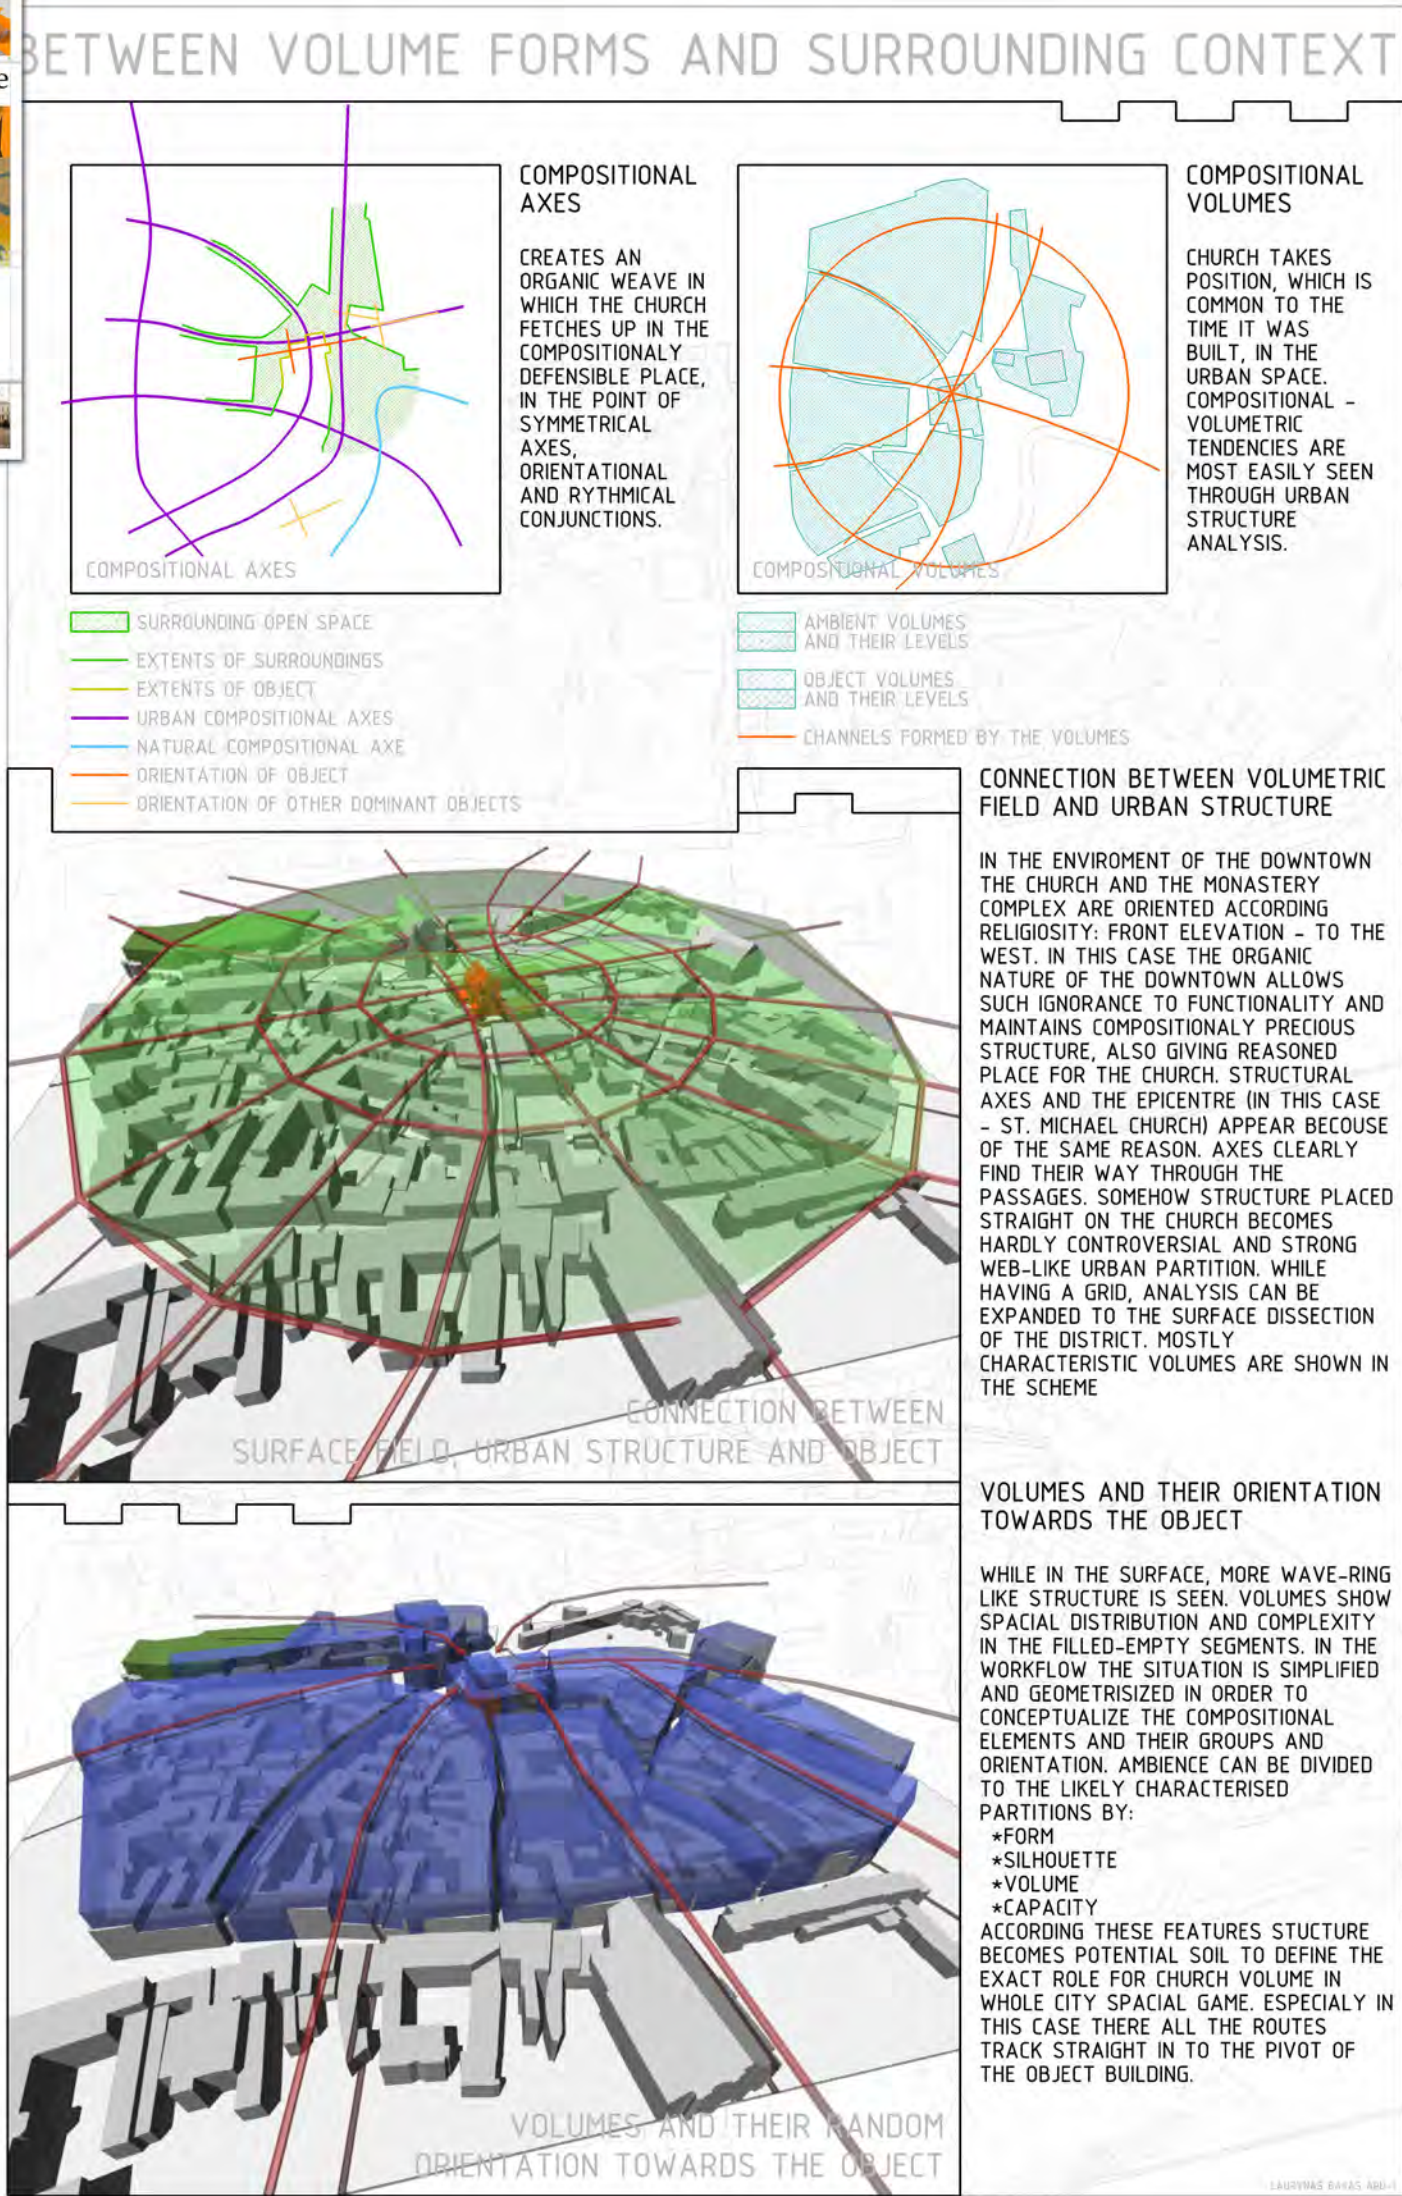


project objective:
**THEORETICAL SHOPING CENTRE
DESIGN**
location: capital city Vilnius
impulsion: academical work

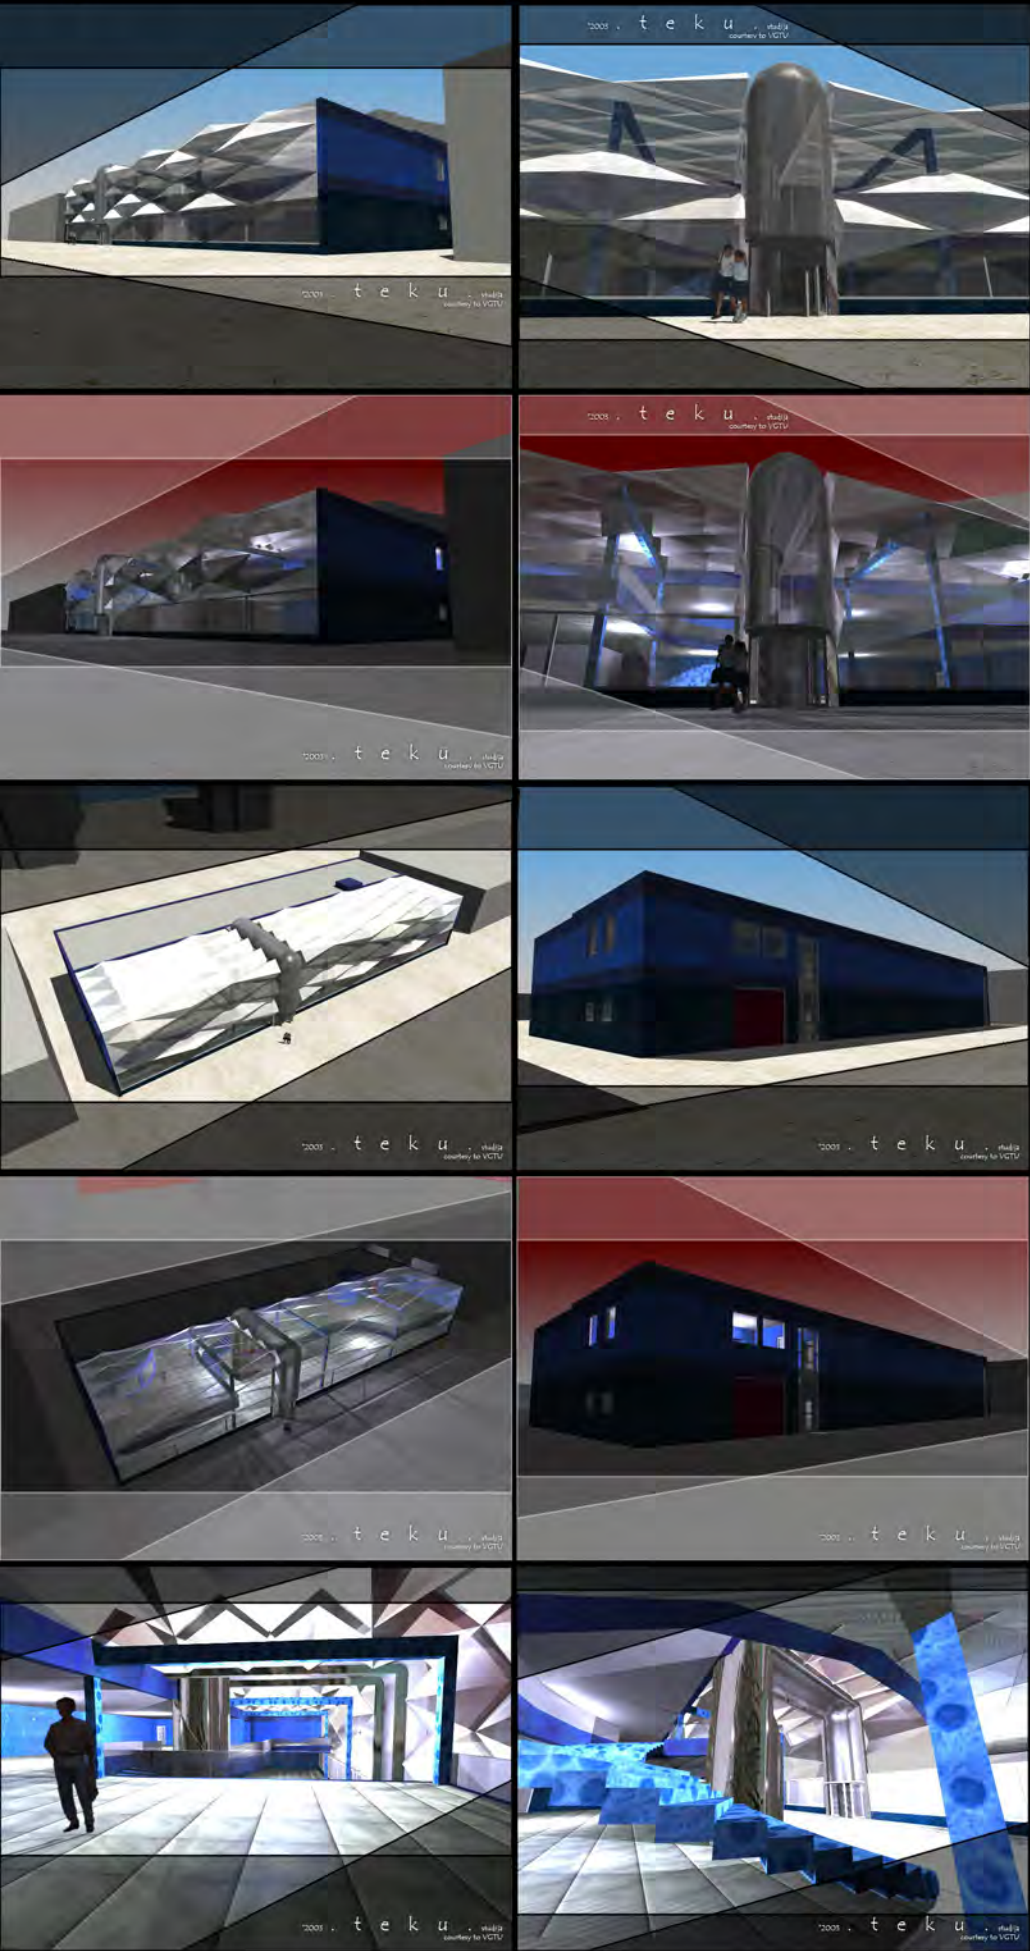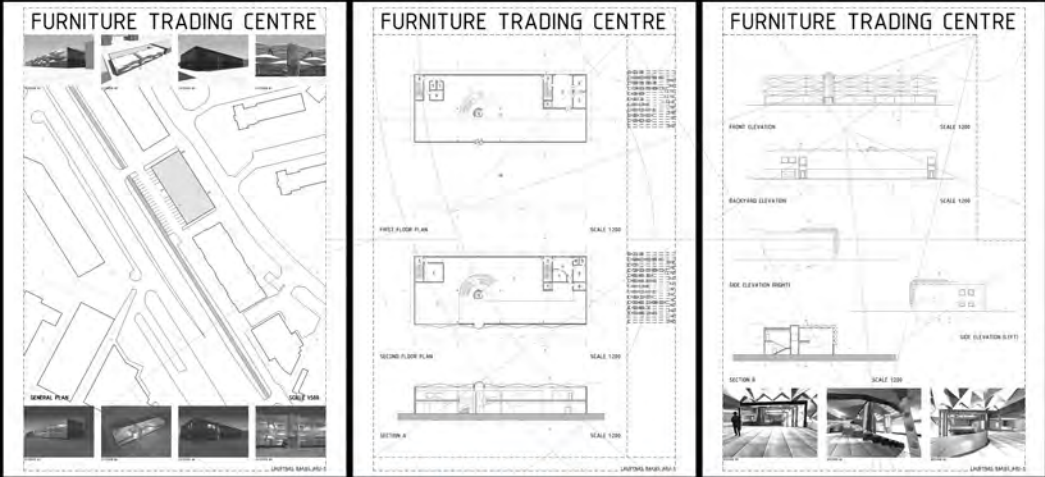


2003

FURNITURE TRADING CENTRE

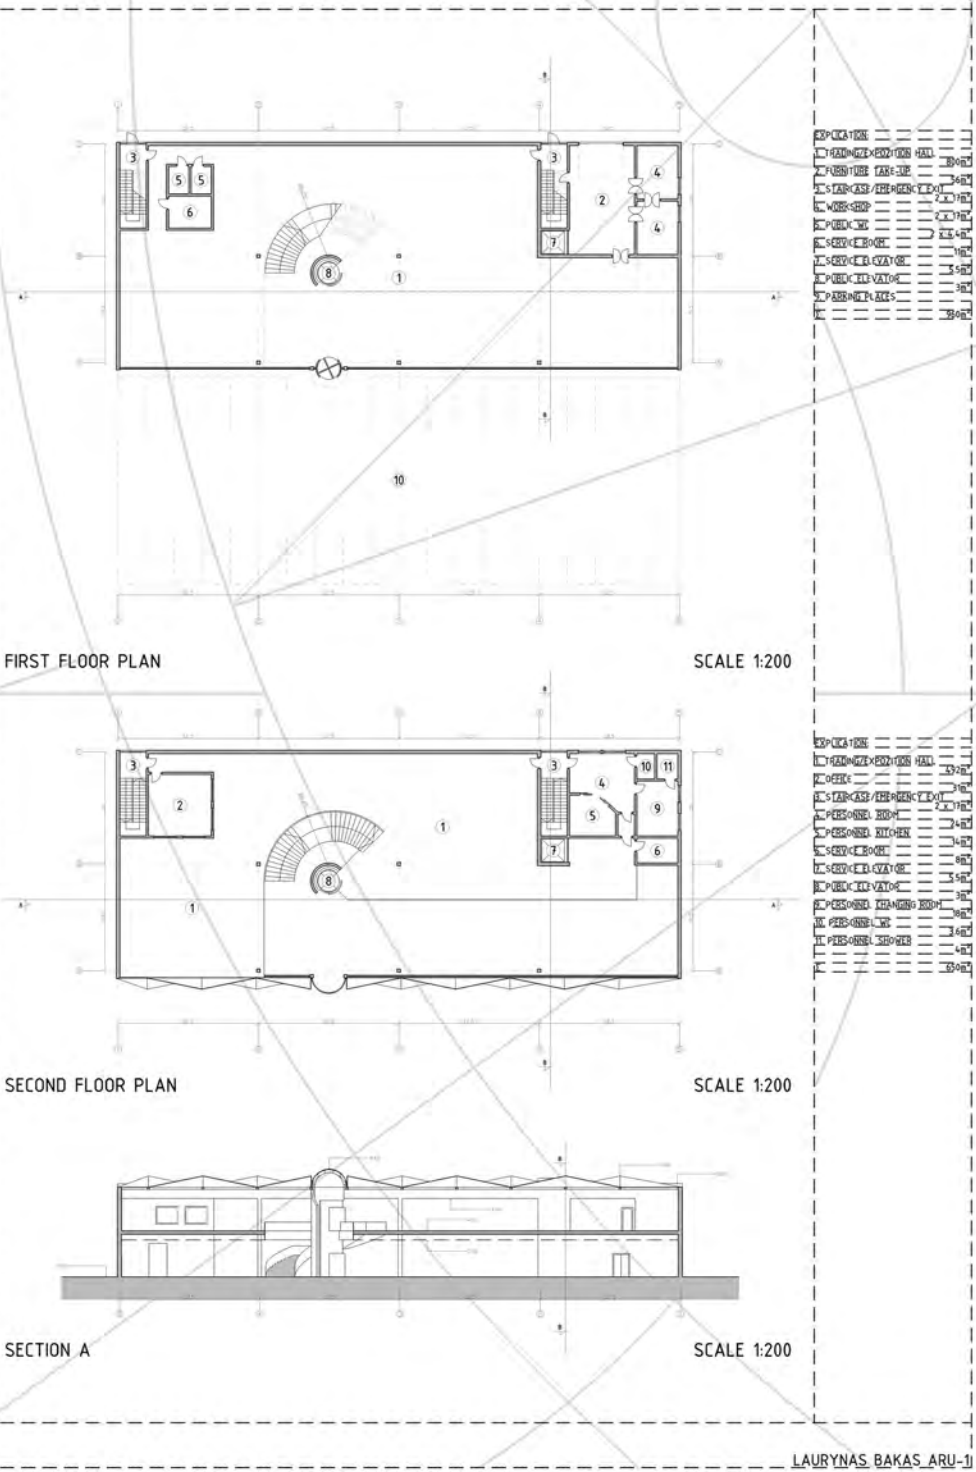


LAURYNAS BAKAS ARU-1

FURNITURE TRADING CENTRE









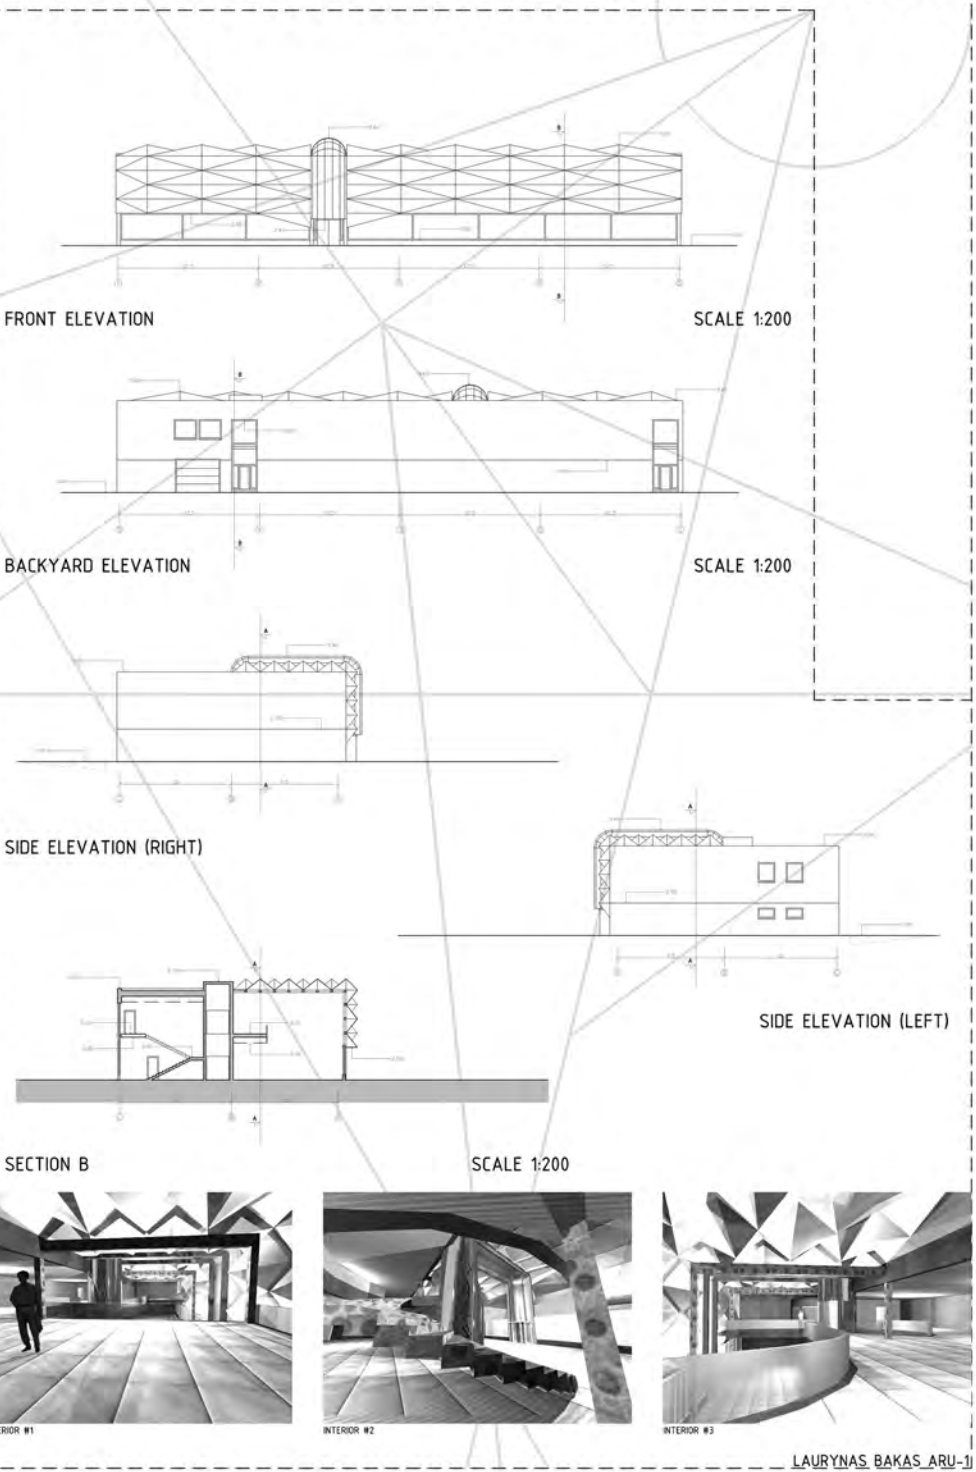


LAURYNAS BAKAS ARU-1

project objective:
**THEORETICAL NURSING HOUSE
DESIGN**
location: capital city Vilnius
impulsion: academical work ▶

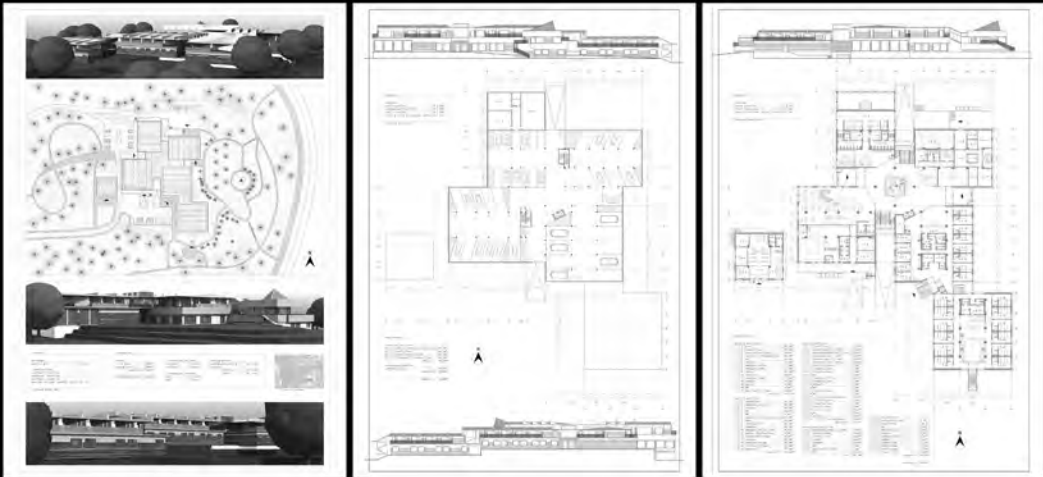


2004
project objective:
**INTERIOR DESIGN CONCEPT
FOR PUBLIC BATH**
location: capital city Vilnius
impulsion: academical work ▼

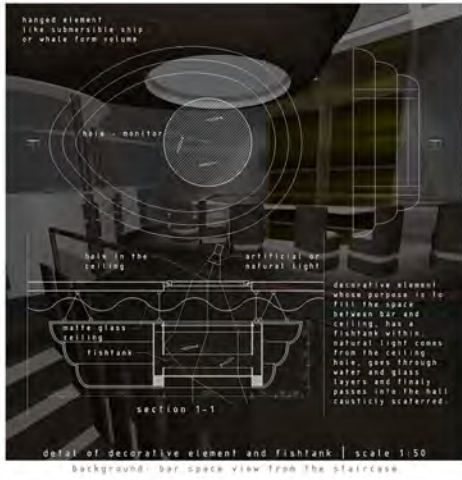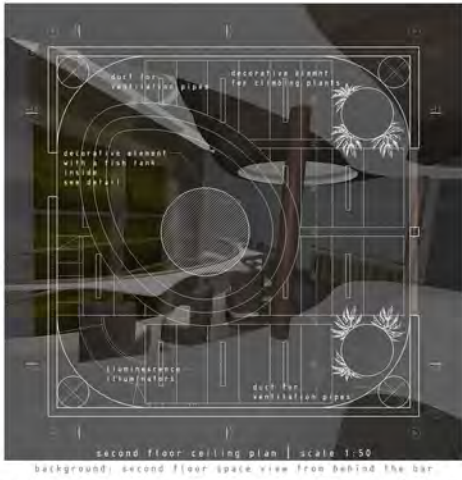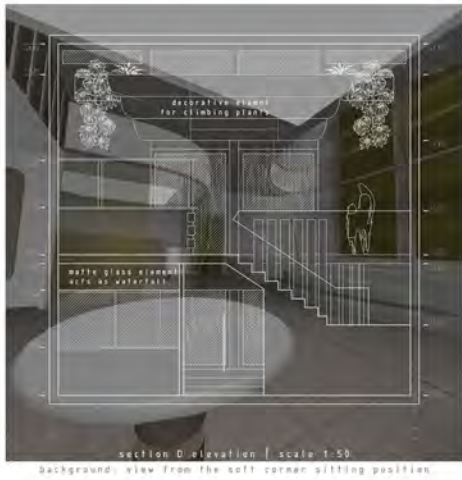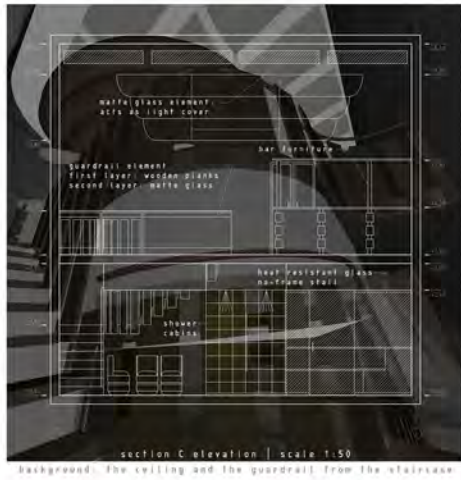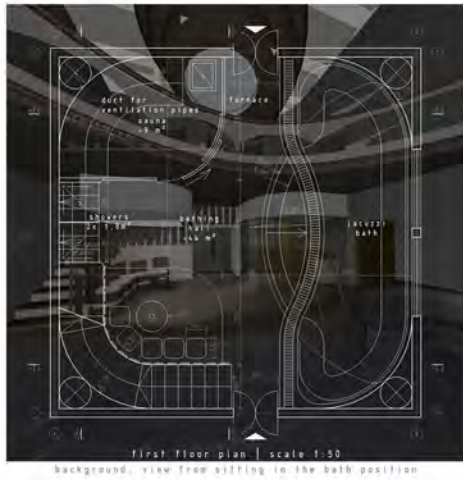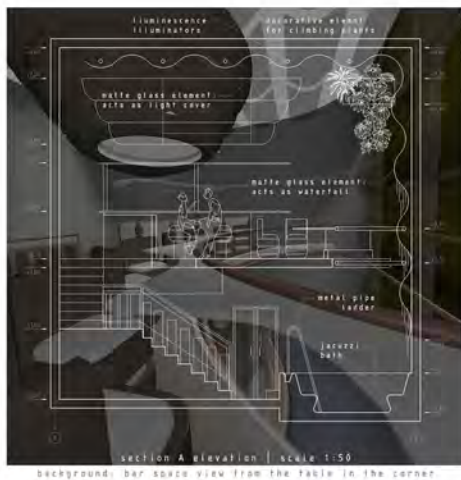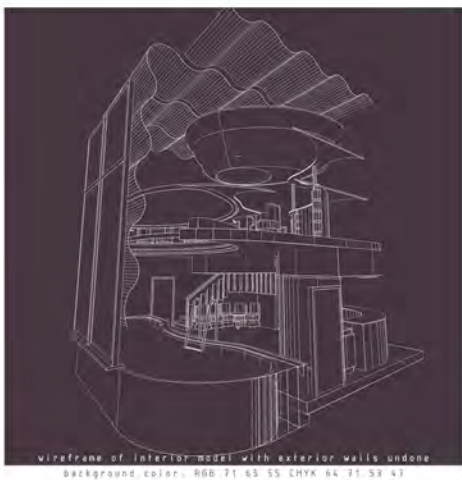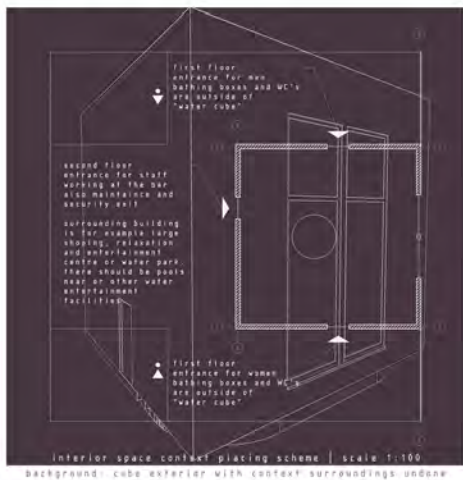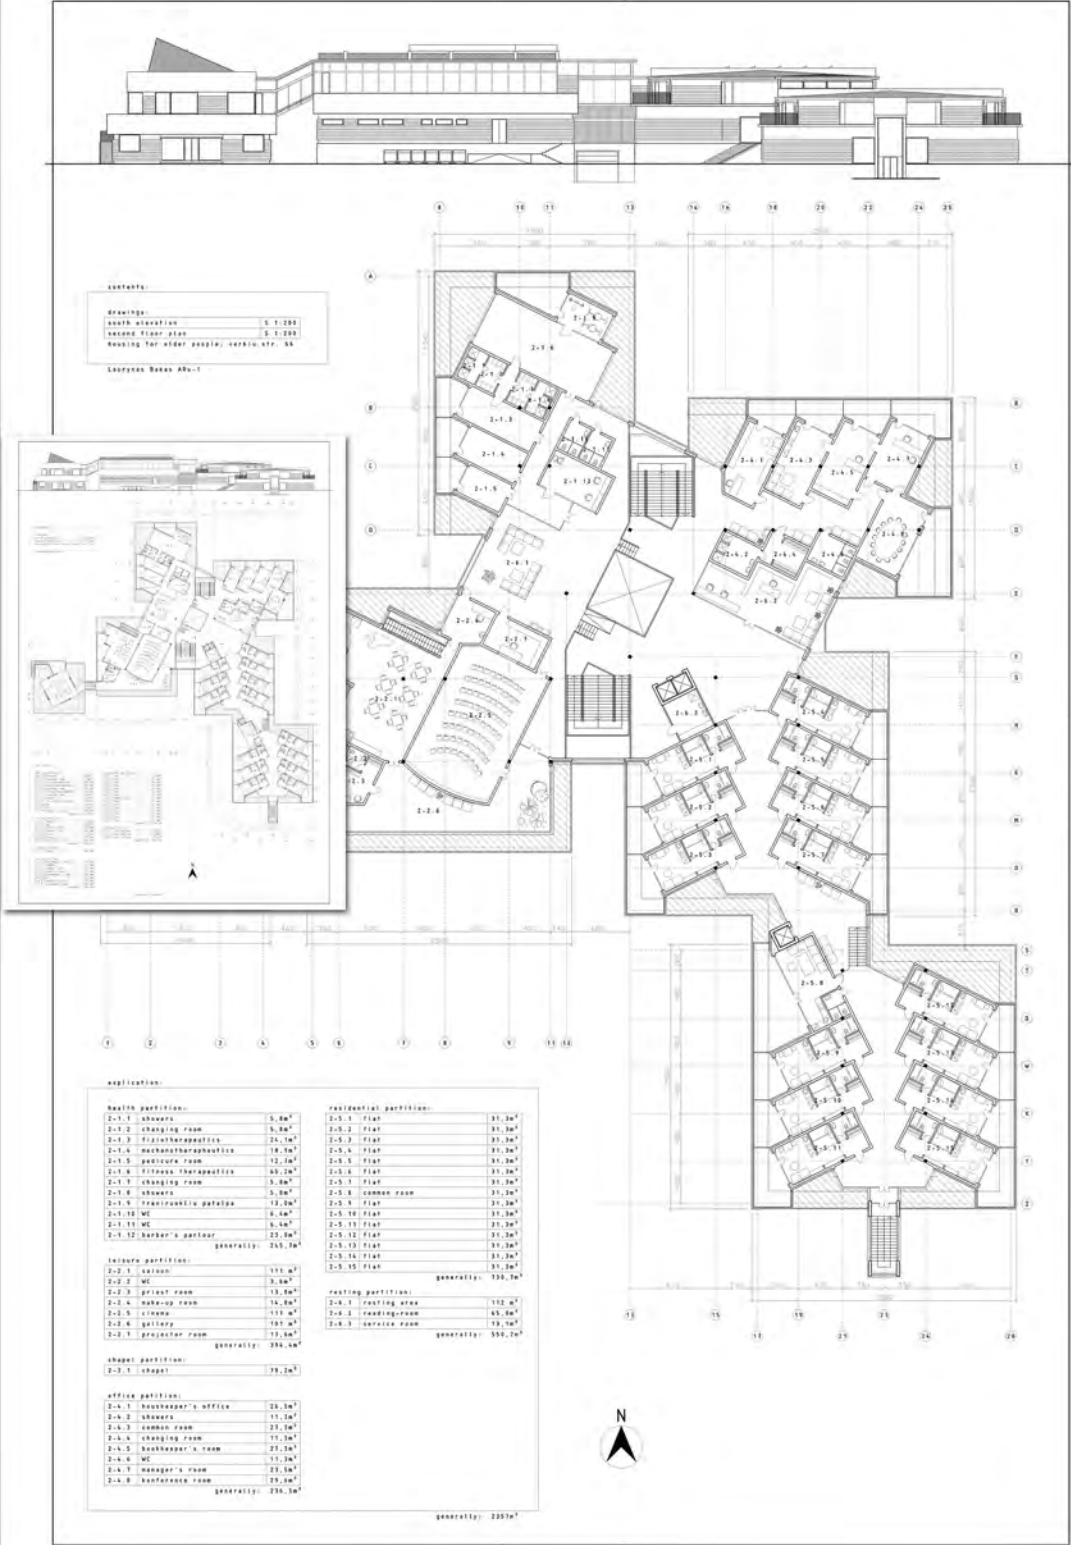


"WATER CUBE" concept for interior of bathing hall by Laurynas Bakas ARU-1

"WATER CUBE" concept for interior of bathing hall by Laurynas Bakas ARU-1


project objective:
THEORETICAL BLOCK OF FLATS DESIGN
location: resort town Palanga on the coast of the Baltic sea
impulsion: academical work

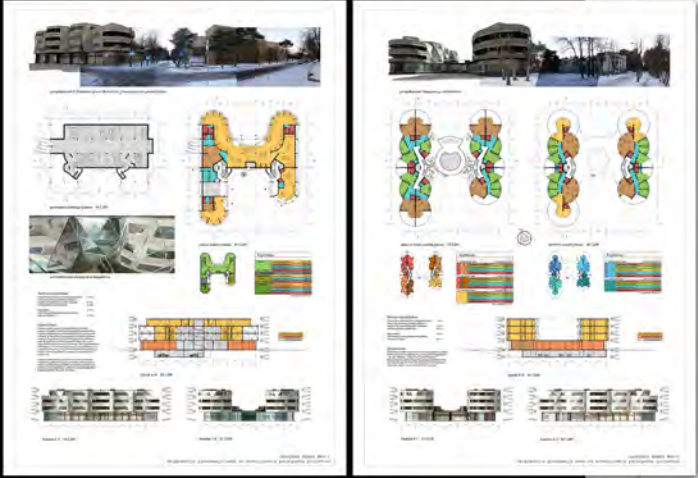

perspektyvinė Simpsono g-vės išsklotinė

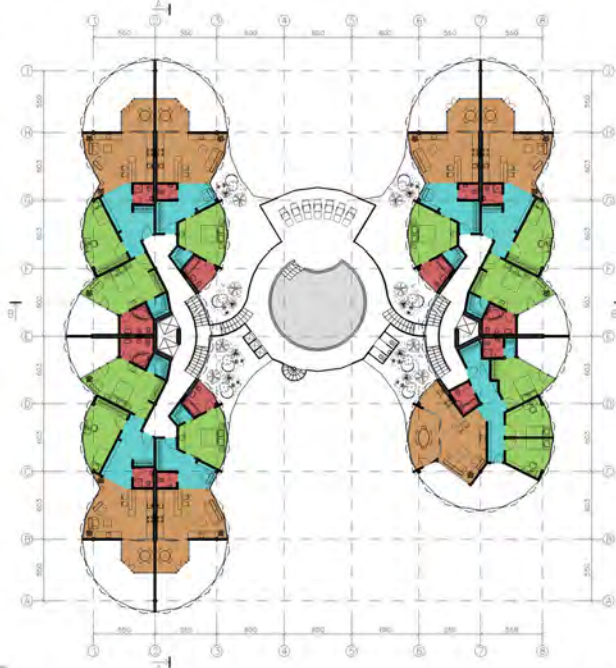


antro ir trečio aukštų planai M 1:200

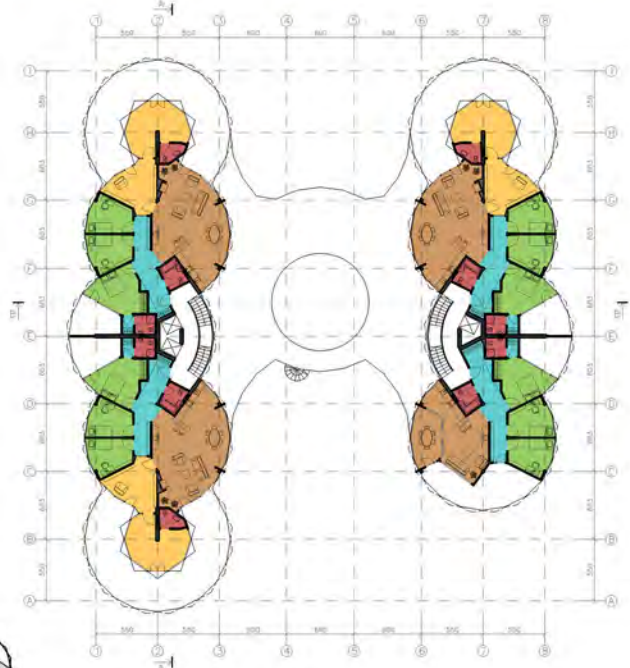

ketvorto aukšto planas M 1:200



Explicacija	
1. pirmas buto tipas	viso po: 103,82 m ²
2. gyvenamosios patalpos	34,85 m ²
3. miegamieji kambariai	38,85 m ²
4. pagalbinės patalpos	20,79 m ²
5. sanitariniai mazgai	9,75 m ²
6. antras buto tipas	viso po: 74,06 m ²
7. gyvenamosios patalpos	33,14 m ²
8. miegamieji kambariai	16,64 m ²
9. pagalbinės patalpos	16,21 m ²
10. sanitariniai mazgai	8,07 m ²
11. trečias buto tipas	viso po: 108,11 m ²
12. gyvenamosios patalpos	40,11 m ²
13. miegamieji kambariai	38,71 m ²
14. pagalbinės patalpos	21,65 m ²
15. sanitariniai mazgai	7,62 m ²
viso aukšte: 641,75 m ²	

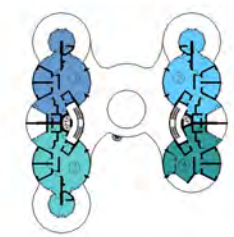

Explicacija	
1. ketvirtas buto tipas	viso po: 158,63 m ²
2. gyvenamosios patalpos	53,96 m ²
3. miegamieji kambariai	38,85 m ²
4. poilsio kambariai / studijos	36,57 m ²
5. pagalbinės patalpos	19,57 m ²
6. sanitariniai mazgai	10,88 m ²
7. trečias buto tipas	viso po: 108,11 m ²
8. gyvenamosios patalpos	40,11 m ²
9. miegamieji kambariai	38,71 m ²
10. pagalbinės patalpos	21,65 m ²
11. sanitariniai mazgai	7,62 m ²
viso aukšte: 584,00 m ²	

Techniniai rodikliai:
Parkaviečių skaičius kavinės lankytojų lauke: 11 vnt.
Parkaviečių skaičius gyvenamųjų evoliuam ir
kioskyklos bei gimnazijos salono klientams:
Kavinė lankytojų skaičius max.: 10 vnt.
80 žm.
Butų skaičius: 18 vnt.
Parkaviečių skaičius pošeimniam parkingui
namo gyventojams: 20 vnt.


Sprendiniai:
Viešbutinėse aukšte numatomi trys butai su praplesta kvadratura.
Papildomame plote projektuojamų patalpų paskirties galimybės:
studija / biblioteka / poilsio zona / darbo kabinetas.
Butų patalpinimo galimybės pagal miegamųjų kambarių skaičių:
nuo vieno iki trijų. Visi butai turi vieną arba dvi didesnes terasas
kurų deka vasaros sezono metu padidėja butų plotas.



pjūvis B-B M 1:200



fasadas 8-1 M 1:200

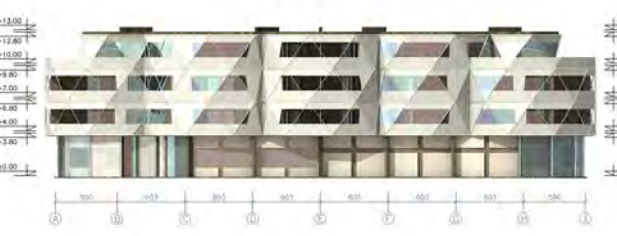

fasadas A-I M 1:200

description:
PROJECT OF MULTISTOREY BLOCK OF FLATS
WITH A COMMERCIAL AREA IN THE FIRST
FLOOR

2004

project objective:
THEORETICAL RECONSTRUCTION OF THE TOWN QUARTER
location: resort town Palanga on the coast of the Baltic sea
impulsion: bachelor degree graduation work



description:

1. Design objective
 - Arrange the cultural unit of the center of the resort town.
 - Draw the detail plan of the territory planned.
 - Create the image of the territory planned and the role within the social environment of the town.
2. Tasks
 - Assimilate the situation of the present condition and the level of the urban development planned.
 - Project and assess the possibilities of the territory.
 - Draw the development program of the territory.
 - Develop the urban development concept of the territory.
 - Arrange the infrastructure of the territory and urban structure.
 - Make the assumptions for urban and social integration of the territory in the environment of the town.
 - Assess the consequences of the anticipatory changes.
3. Coverage of the work
 - Urban analysis of the territory.
 - Development program of the territory.
 - Urban development concept of the territory.
 - Detail plan of the territory.
 - Technical and economical indicators of the solution.
 - Urban specification of internal space of the territory formed, outlining visual, spatial, and social guidelines for the whole territory planned.
 - Explanatory paper.




project objective:
CLUB INTERIOR DESIGN at the national TV central building
location: capital city Vilnius
impulsion: won the open competition and took the order for work



L R T K A V I N Ė

grupės 273 - pirmas (1)

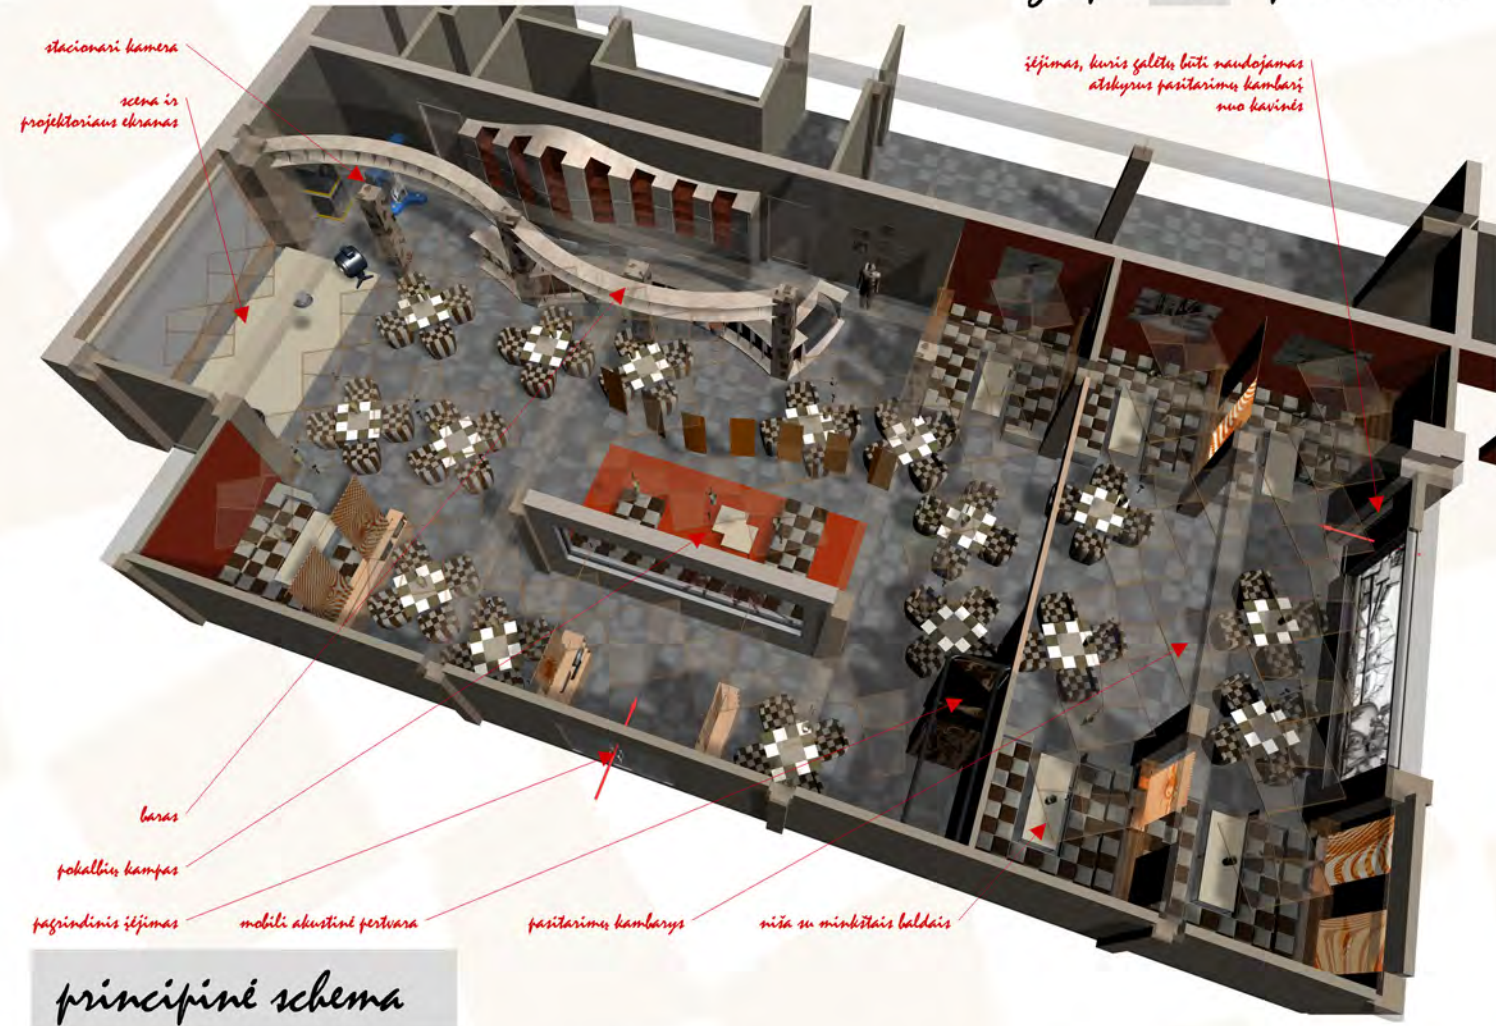

description:
multipurpose club with bar and mini scene.
part of witch can be transformed into
conference room.
project is already implemented and club is
successfully running since winter 2005

2005

L R T K A V I N Ė

project objective:

VISION OF FEZ INDUSTRIAL PARK ADMINISTRATION BUILDING

location: port city Klaipeda



impulsion: FEZ planning department order




2005



OASIS (NATURE IN ACTION)

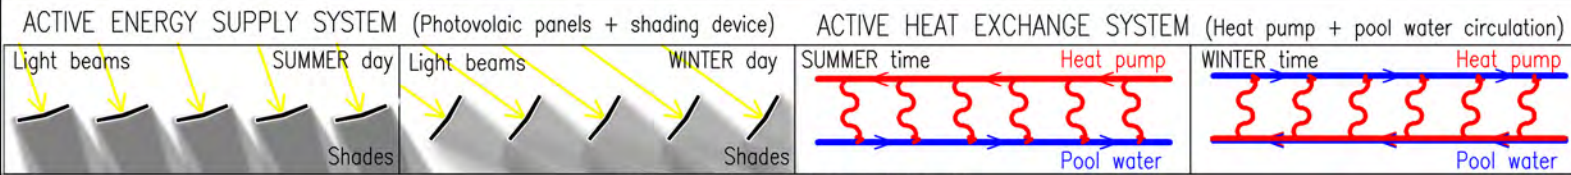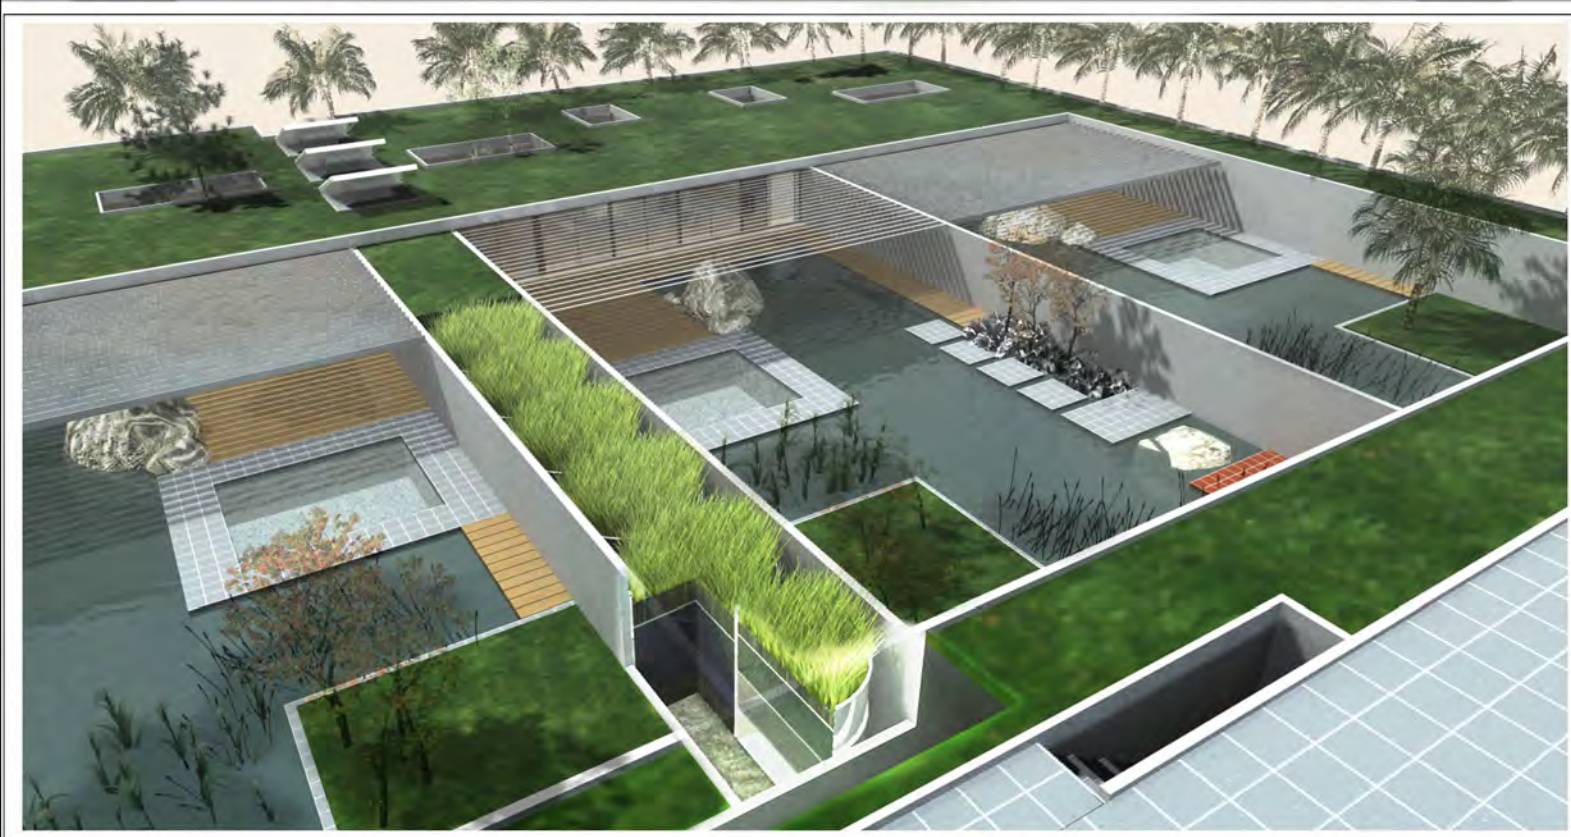

PASSIVE MICROCLIMATE MACHINE (Cooling with humidity evaporation)

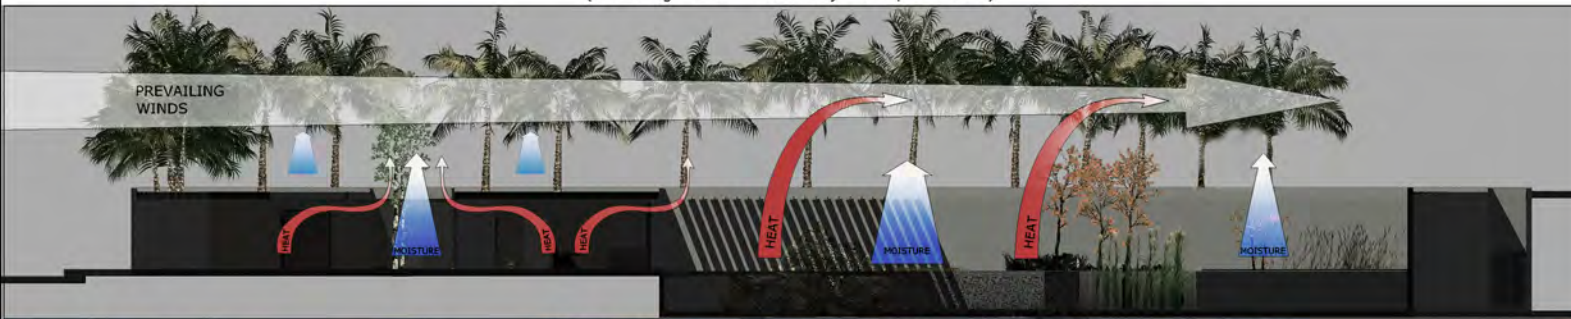


project objective:

URBAN CONCEPT OF ECO-HOUSING

location: undefined

impulsion:

international architectural contest

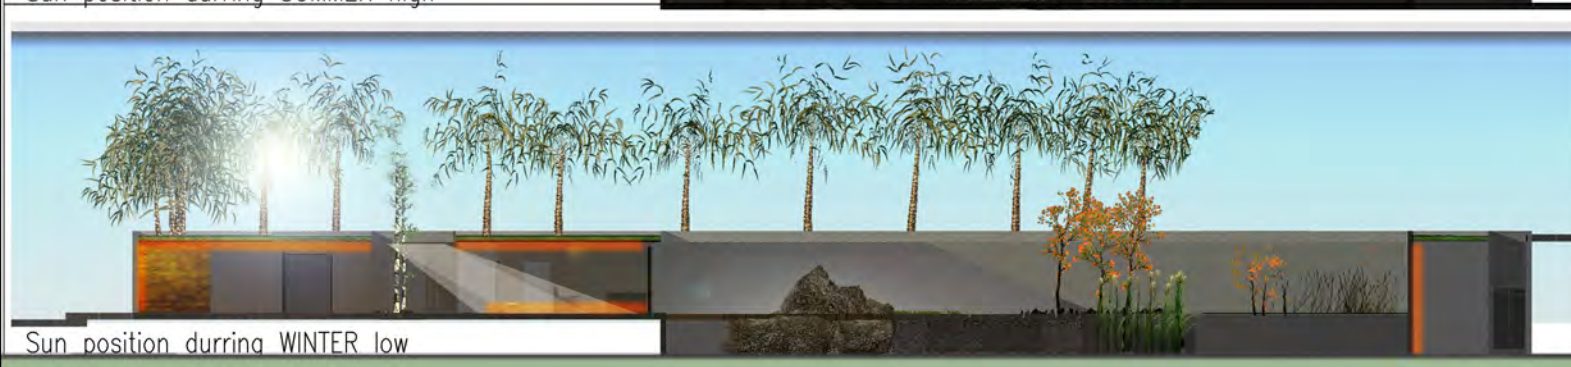

project objective:
STYLE AND INTERIOR DESIGN
for the footwear trading label “millena”
location: some supermarkets in various cities in Lithuania
impulsion: owners order




thumbnails presented above are pages from
working documentation file.

description:

designed all the style and interior for the moderate footwear
trading label.

projects are already implemented and shops are
successfully running since winter 2005


2005

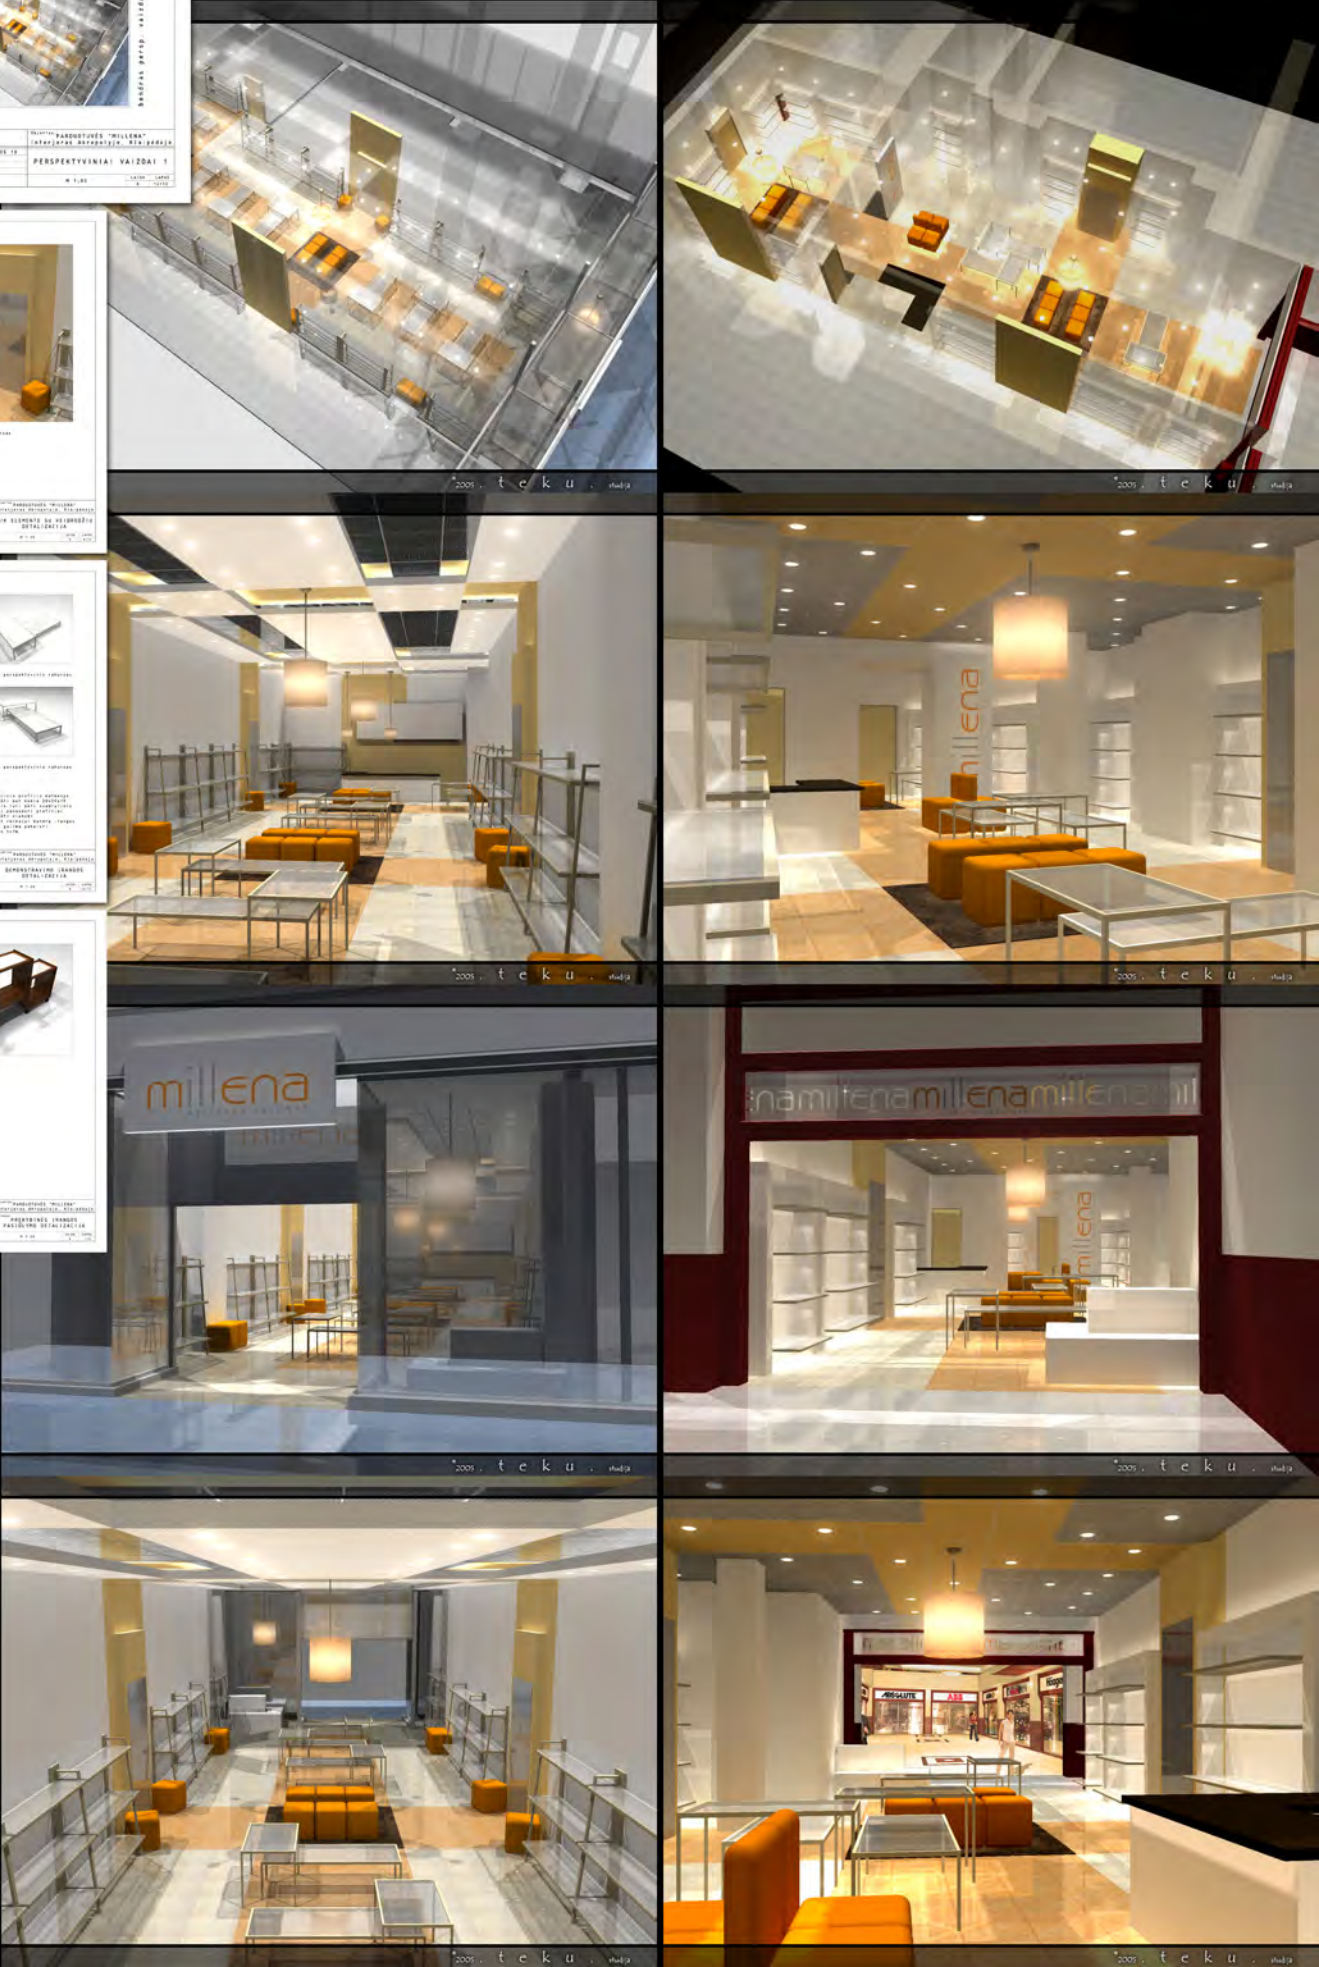

project objective:
RECONSTRUCTION of the summer
apartment cottages
location: resort town Palanga
impulsion: owners order



this project was extended into further development (in the next page)

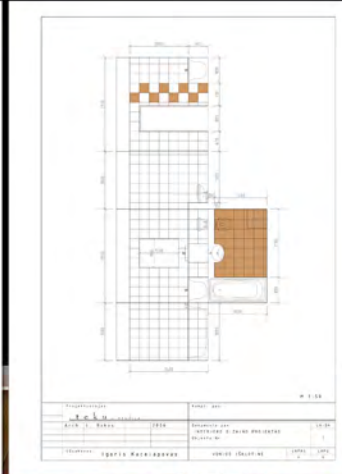


project objective:
INTERIOR DESIGN FOR THE APARTMENT
location: capital city Vilnius
impulsion: owners order

thumbnails presented above are pages from working documentation file.



project objective:
LANDSCAPE AND INTERIOR DESIGN
for the summer apartment cottages
location: resort town Palanga on the coast of the Baltic sea
impulsion: owners order

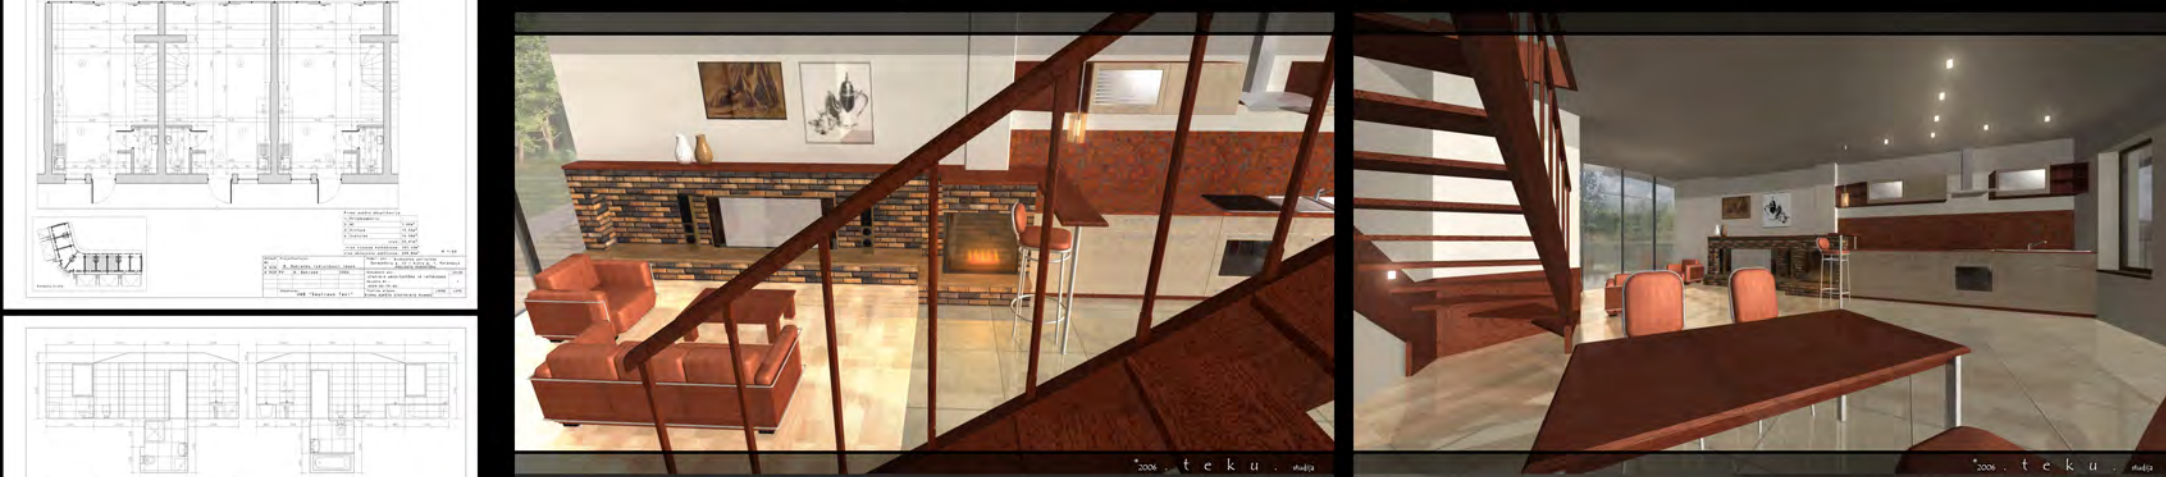



description:
visual material here was done for the
marketing purposes.
this complex includes reconstruction
of building itself (in previous page)
project is already implemented.

2006

project objective:
**VISION FOR THE DWELLING TERRITORY
 DEVELOPMENT**
 location: resort town Palanga
 impulsion: owners order




project objective:
INTERIOR AND STYLE DESIGN
 for the car-theme bar
 location: Vilnius-Kaunas highway
 impulsion: owners order

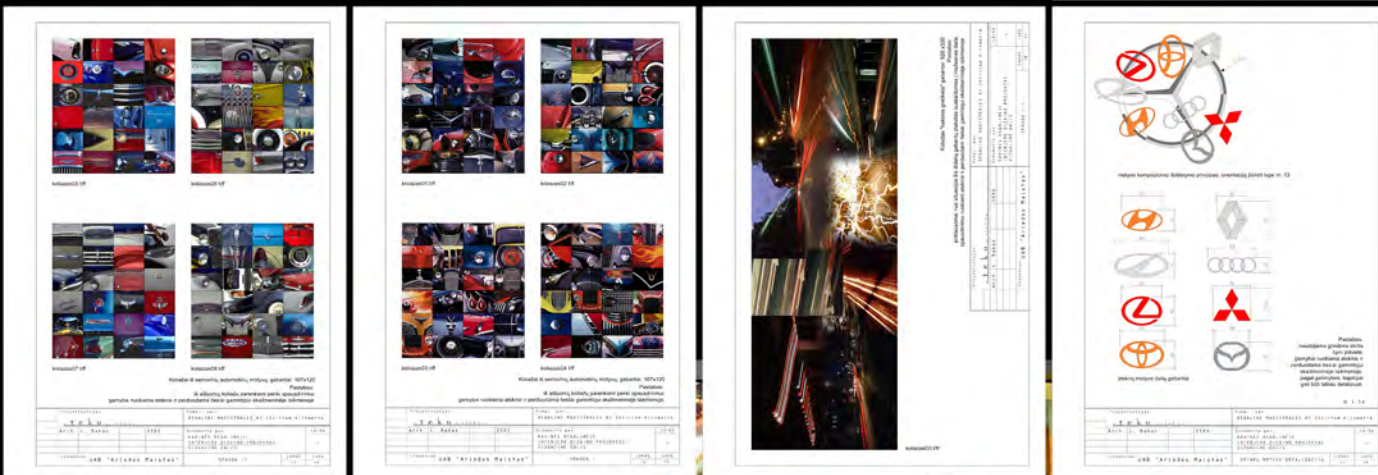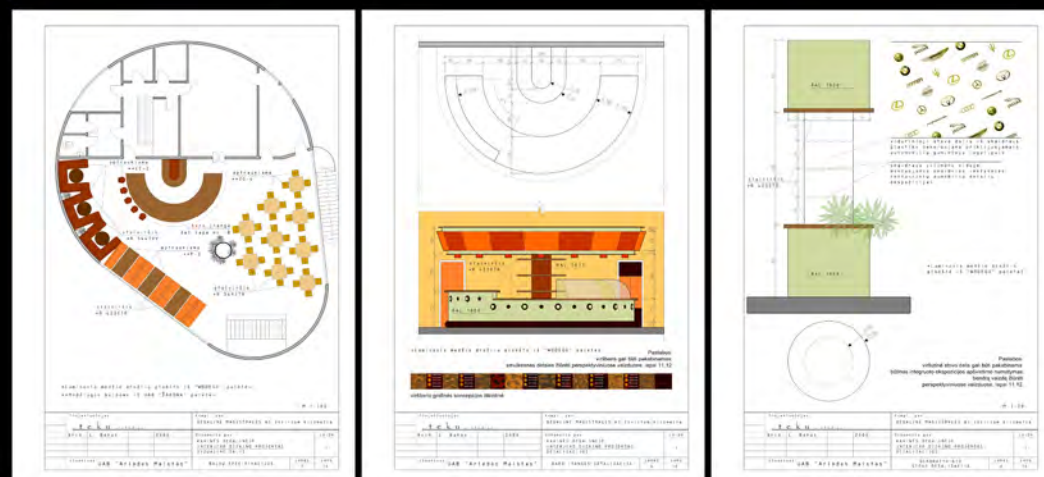









thumbnails presented above are pages
 from the visual part of design
 documentation file

description:
 as for the thematic bar, interior,
 style and printing design were
 complementary done.
 project is already implemented and bar
 is running successfully since autumn 2006

2006

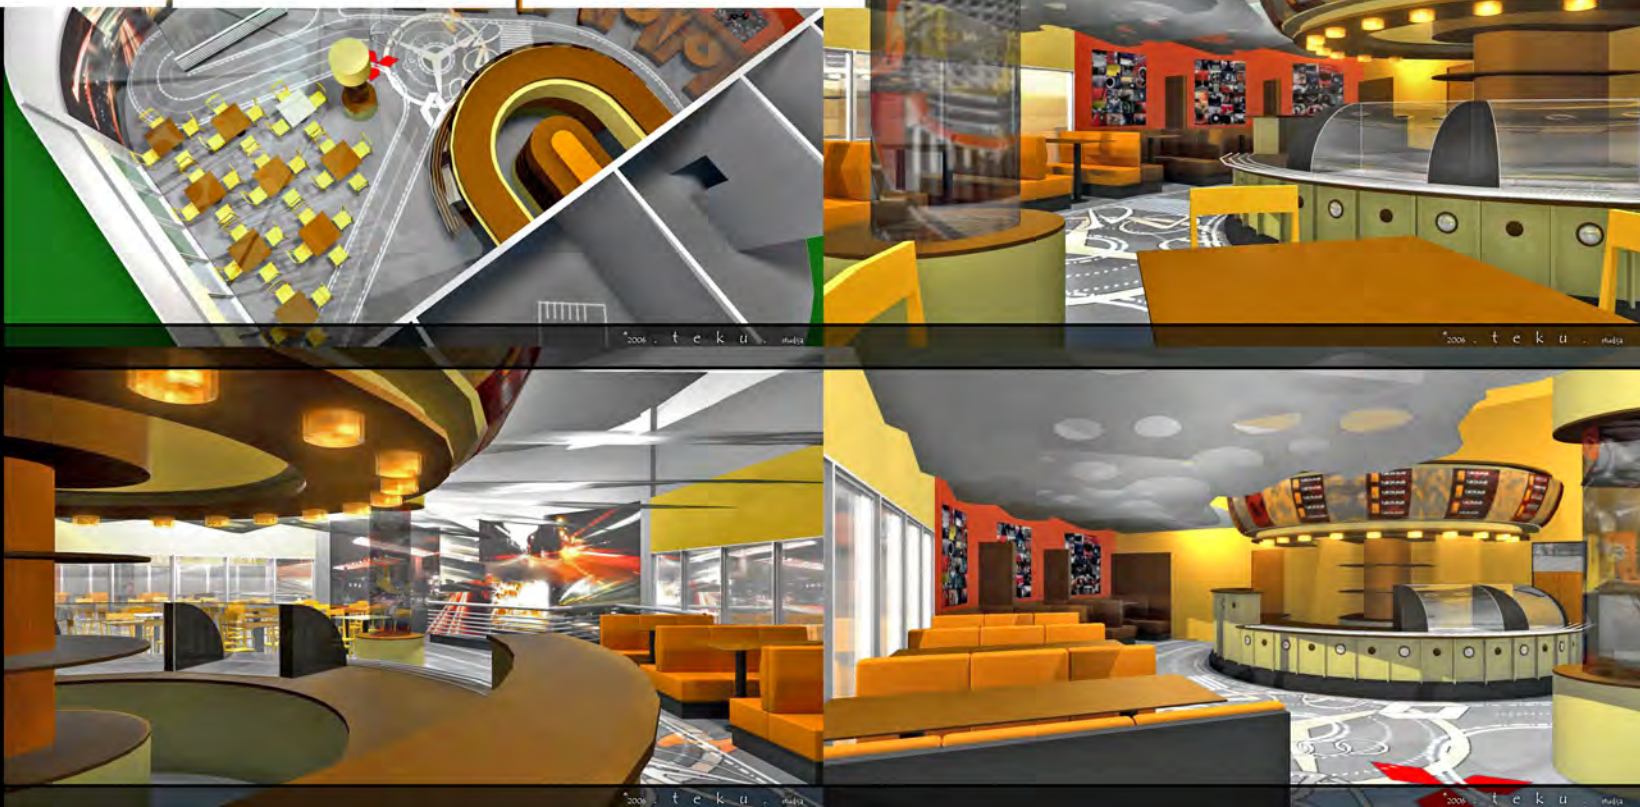

project objective:
**INTERIOR DESIGN FOR THE NATIONAL TV
BROADCASTING EQUIPMENT OFFICE**
location: capital city Vilnius
impulsion: board's of directors order

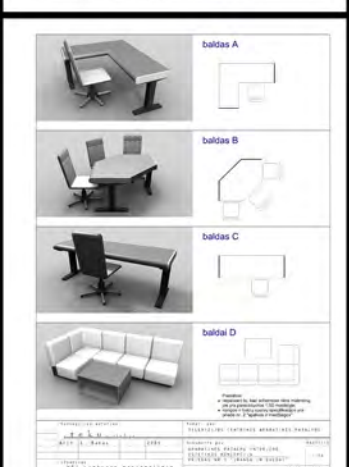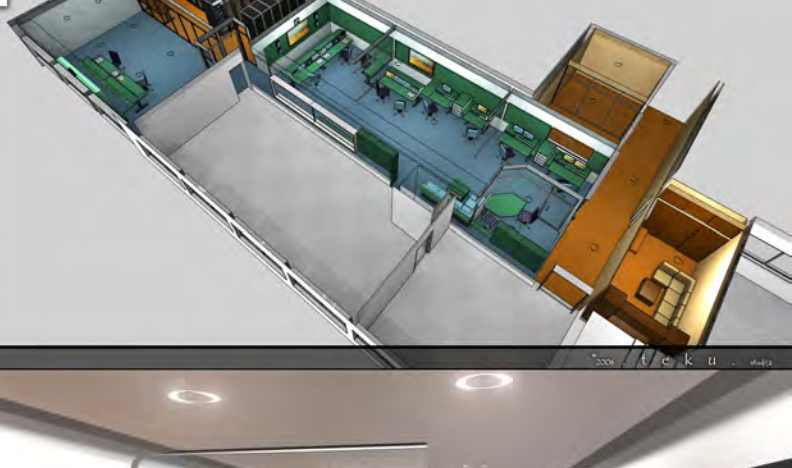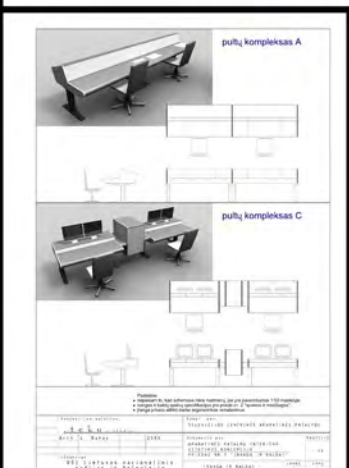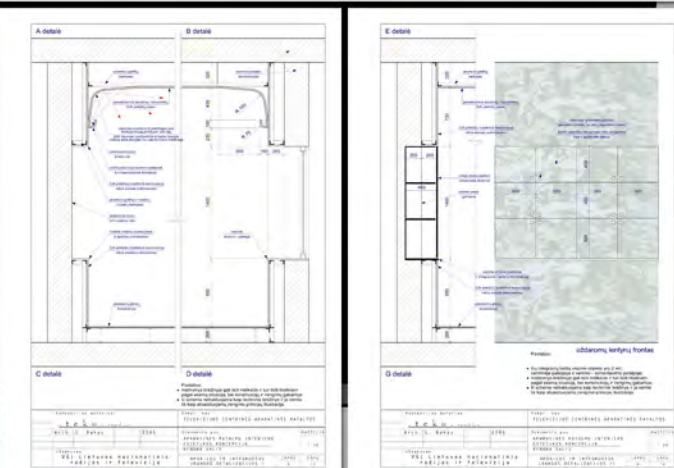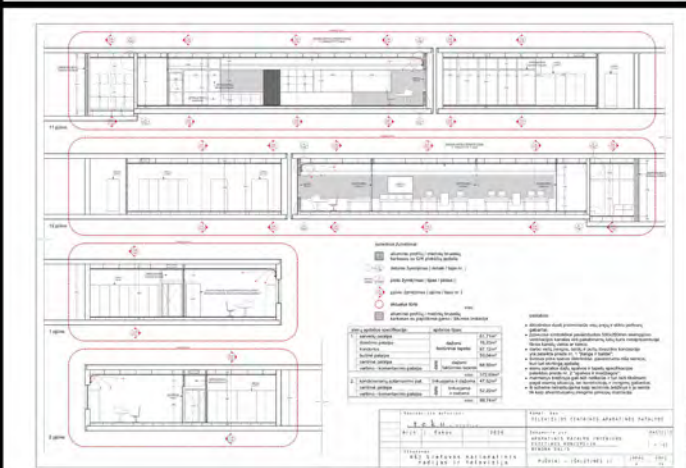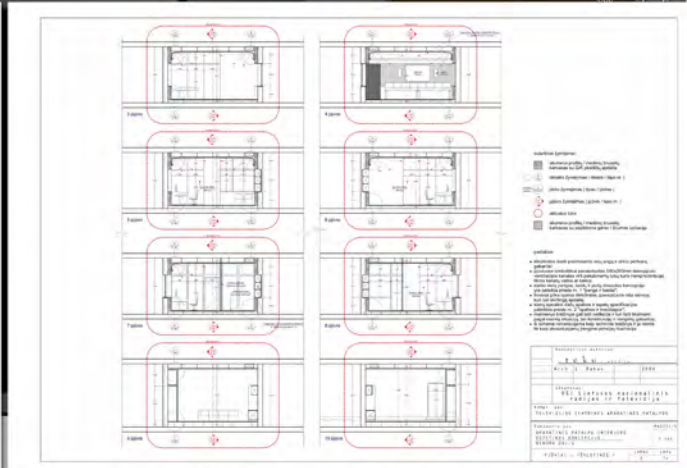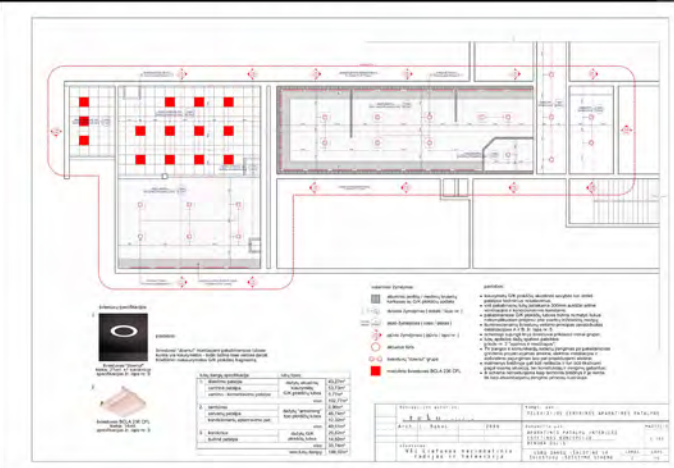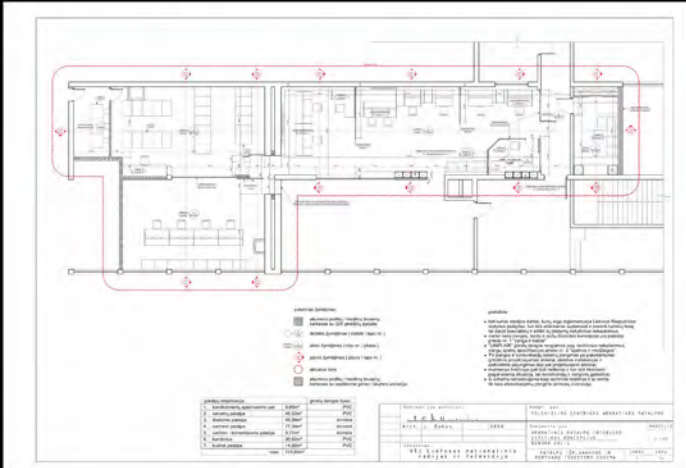

thumbnails presented above are pages from the design documentation files.

description:
specialised order.
no technical design done, only the concept for the visual part.





project objective:
**ARCHITECTURAL CONCEPT FOR INDUSTRIAL
TERRITORY DEVELOPMENT**
location: port city Klaipeda
impulsion: bioethanol factory order



Planuojama teritorijos plėtra sekančiuose etapuose

©LB 2007

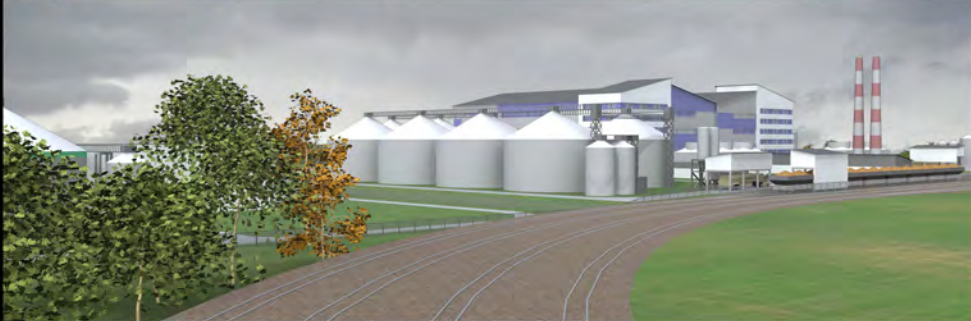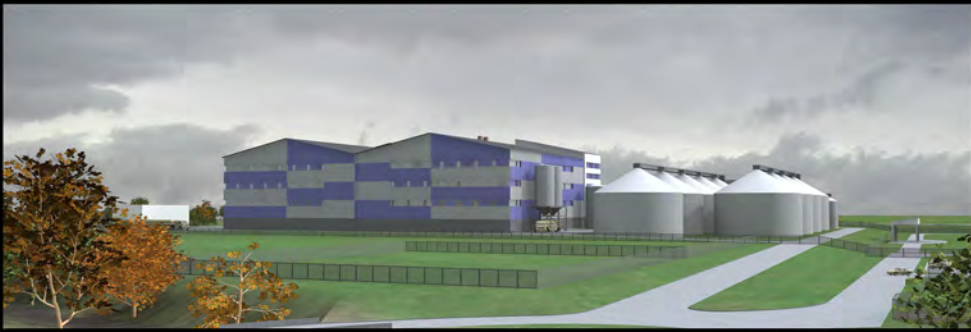

project objective:
APARTMENT INTERIOR CONCEPT
location: capital city Vilnius
impulsion: owners order

